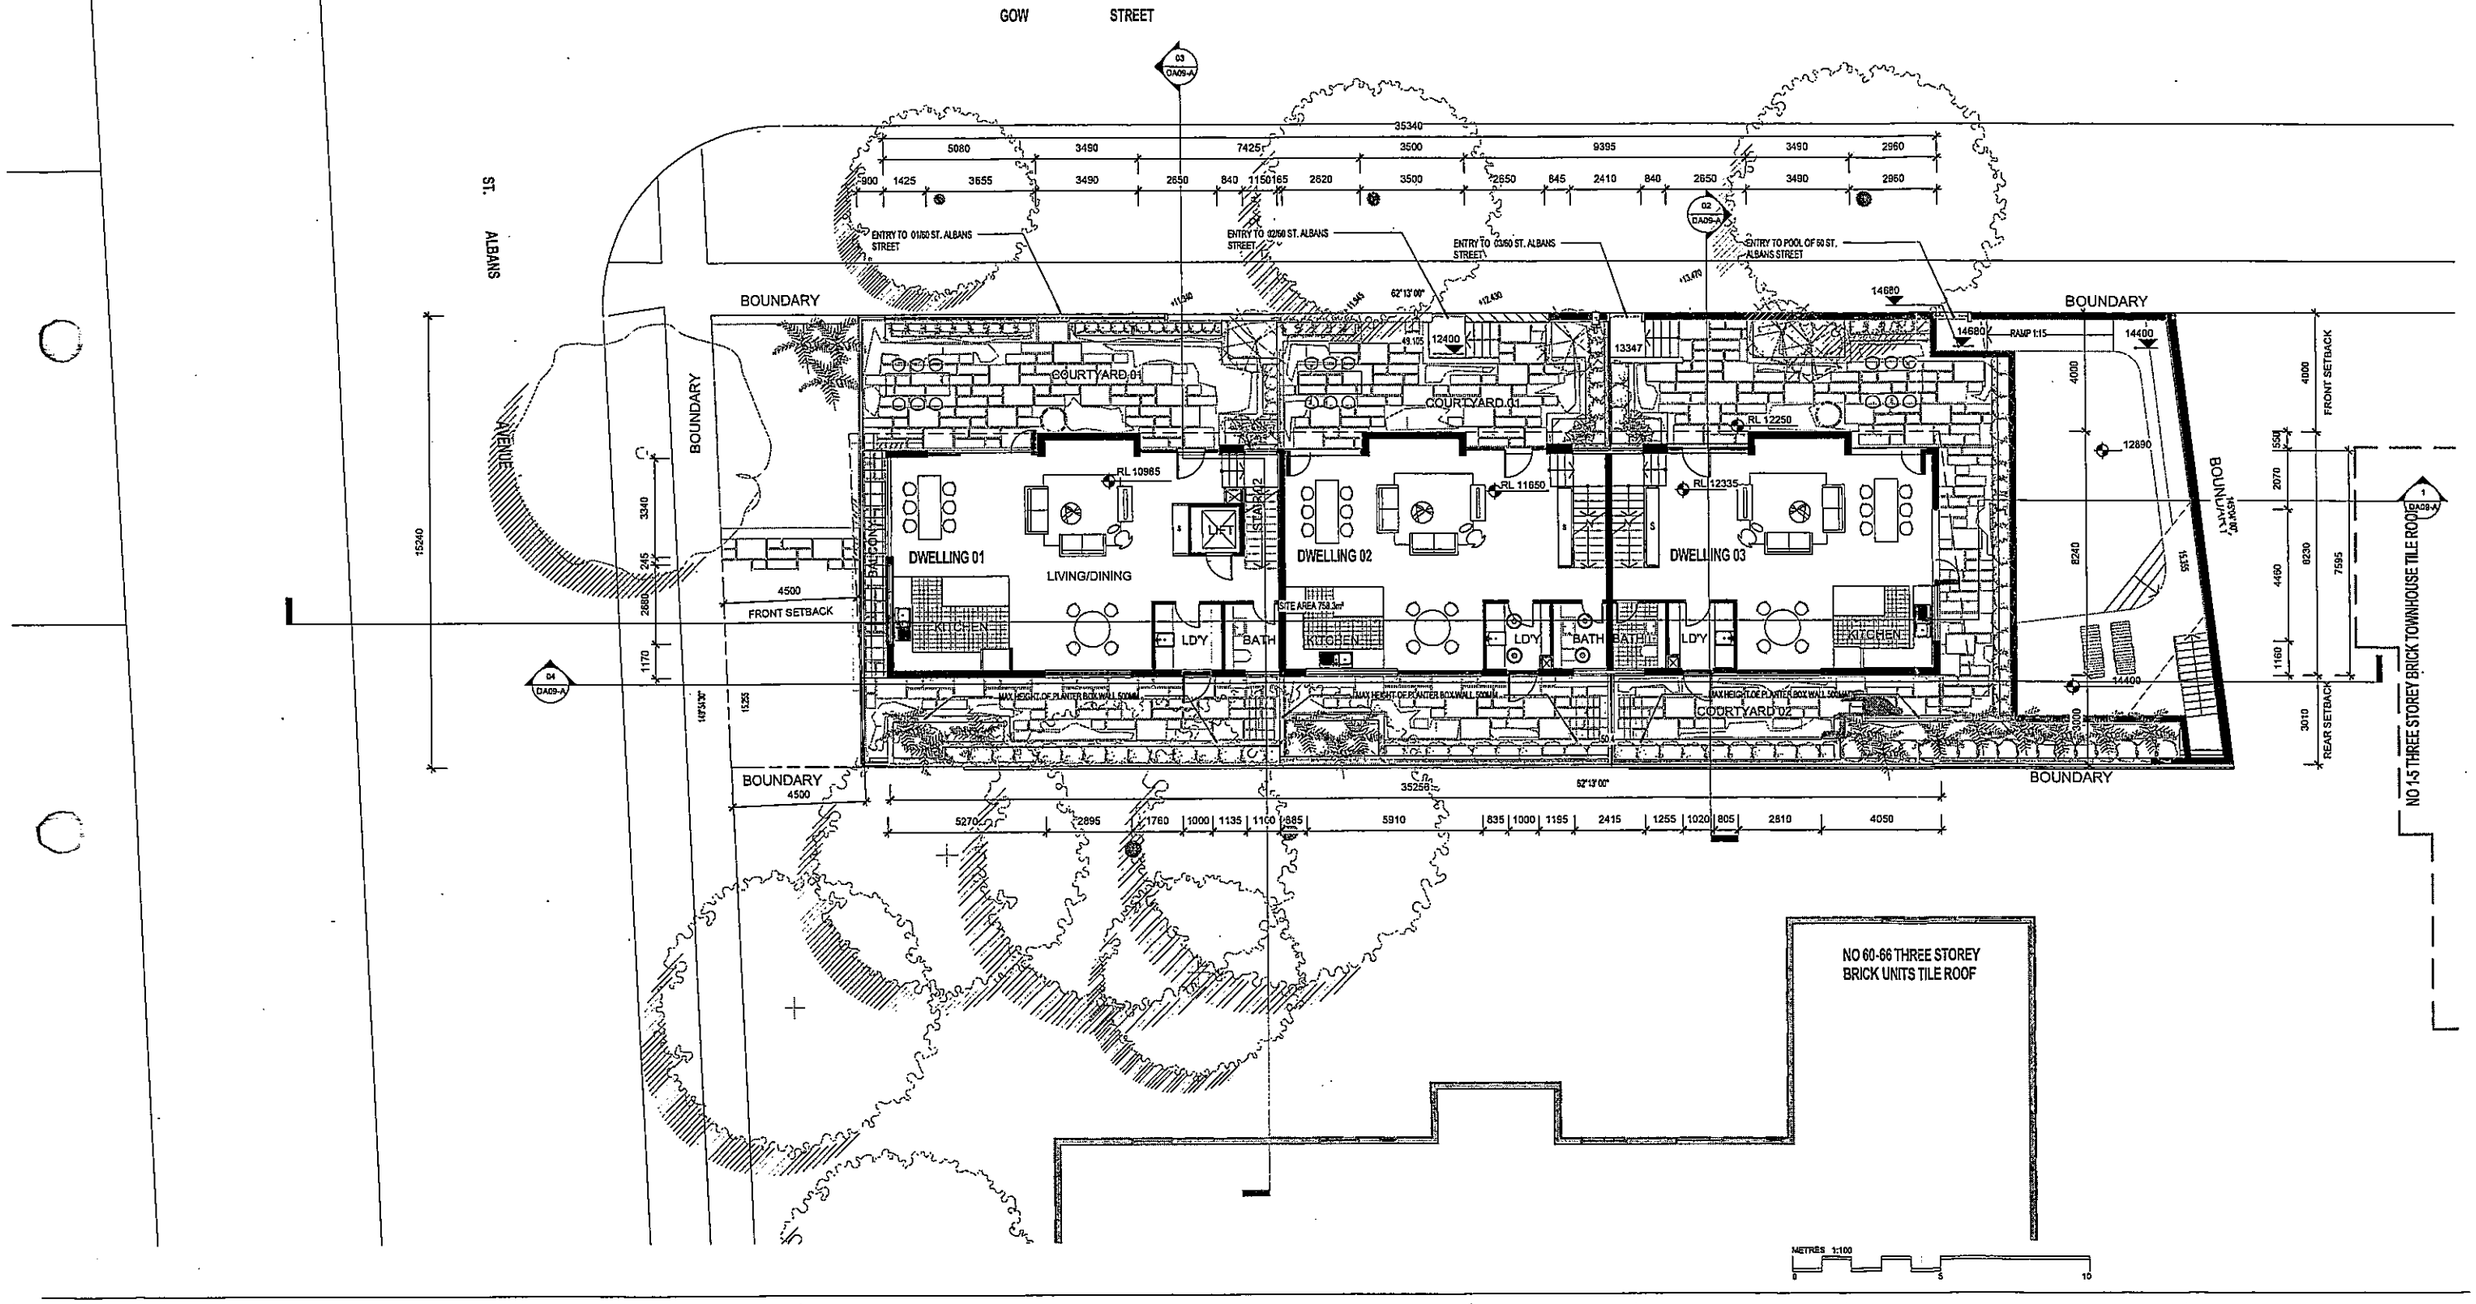

ARCHITECT

ROBERTSON+MARKS

ground floor 11-17 buckingham st
surry hills sydney australia 2010 www.marks.net.au
t 61 2 9319 4388 f 61 2 9319 7338 e mail@marks.net.au

NOMINATED
DAVID MARKS 3190 JOHN RYAN 3181 BRIAN MANN 6878 ANDREW SCARVELIS

CLIENT

MR & MRS GIOVANNA AND NATALE RIZZO

Structural Engineers

Hydraulic Engineer & Fire Services Engineers

Mechanical, Electrical & Lift Services Engineers

Landscape Architects

NOTES

Dimensions
Contractors to check all dimensions on site prior to commencing construction. Do not scale from this drawing. Use given dimensions.
Copyright ©
This document is copyright. All rights reserved.

REVISIONS

Issue	Date	Description	By
A	23.06.2010	ISSUED FOR DA	A

Issue	Date	Description	By

North Point

Job	68 ST. ALBANS STREET ABBOTSFORD
Description	Residential
Address	68 ST. Albans Street, Abbotsford
Lot	11

Building Name : 68 ST ALBANS STREET
Drawing Title : GROUND FLOOR PLAN

Scale : 1:100
Date :
Job Number : 10070
Drawn : AT

WFT Drawing Number

DA05-A

Authorised by : Approver

GOW STREET

ST. ALBANS AVENUE

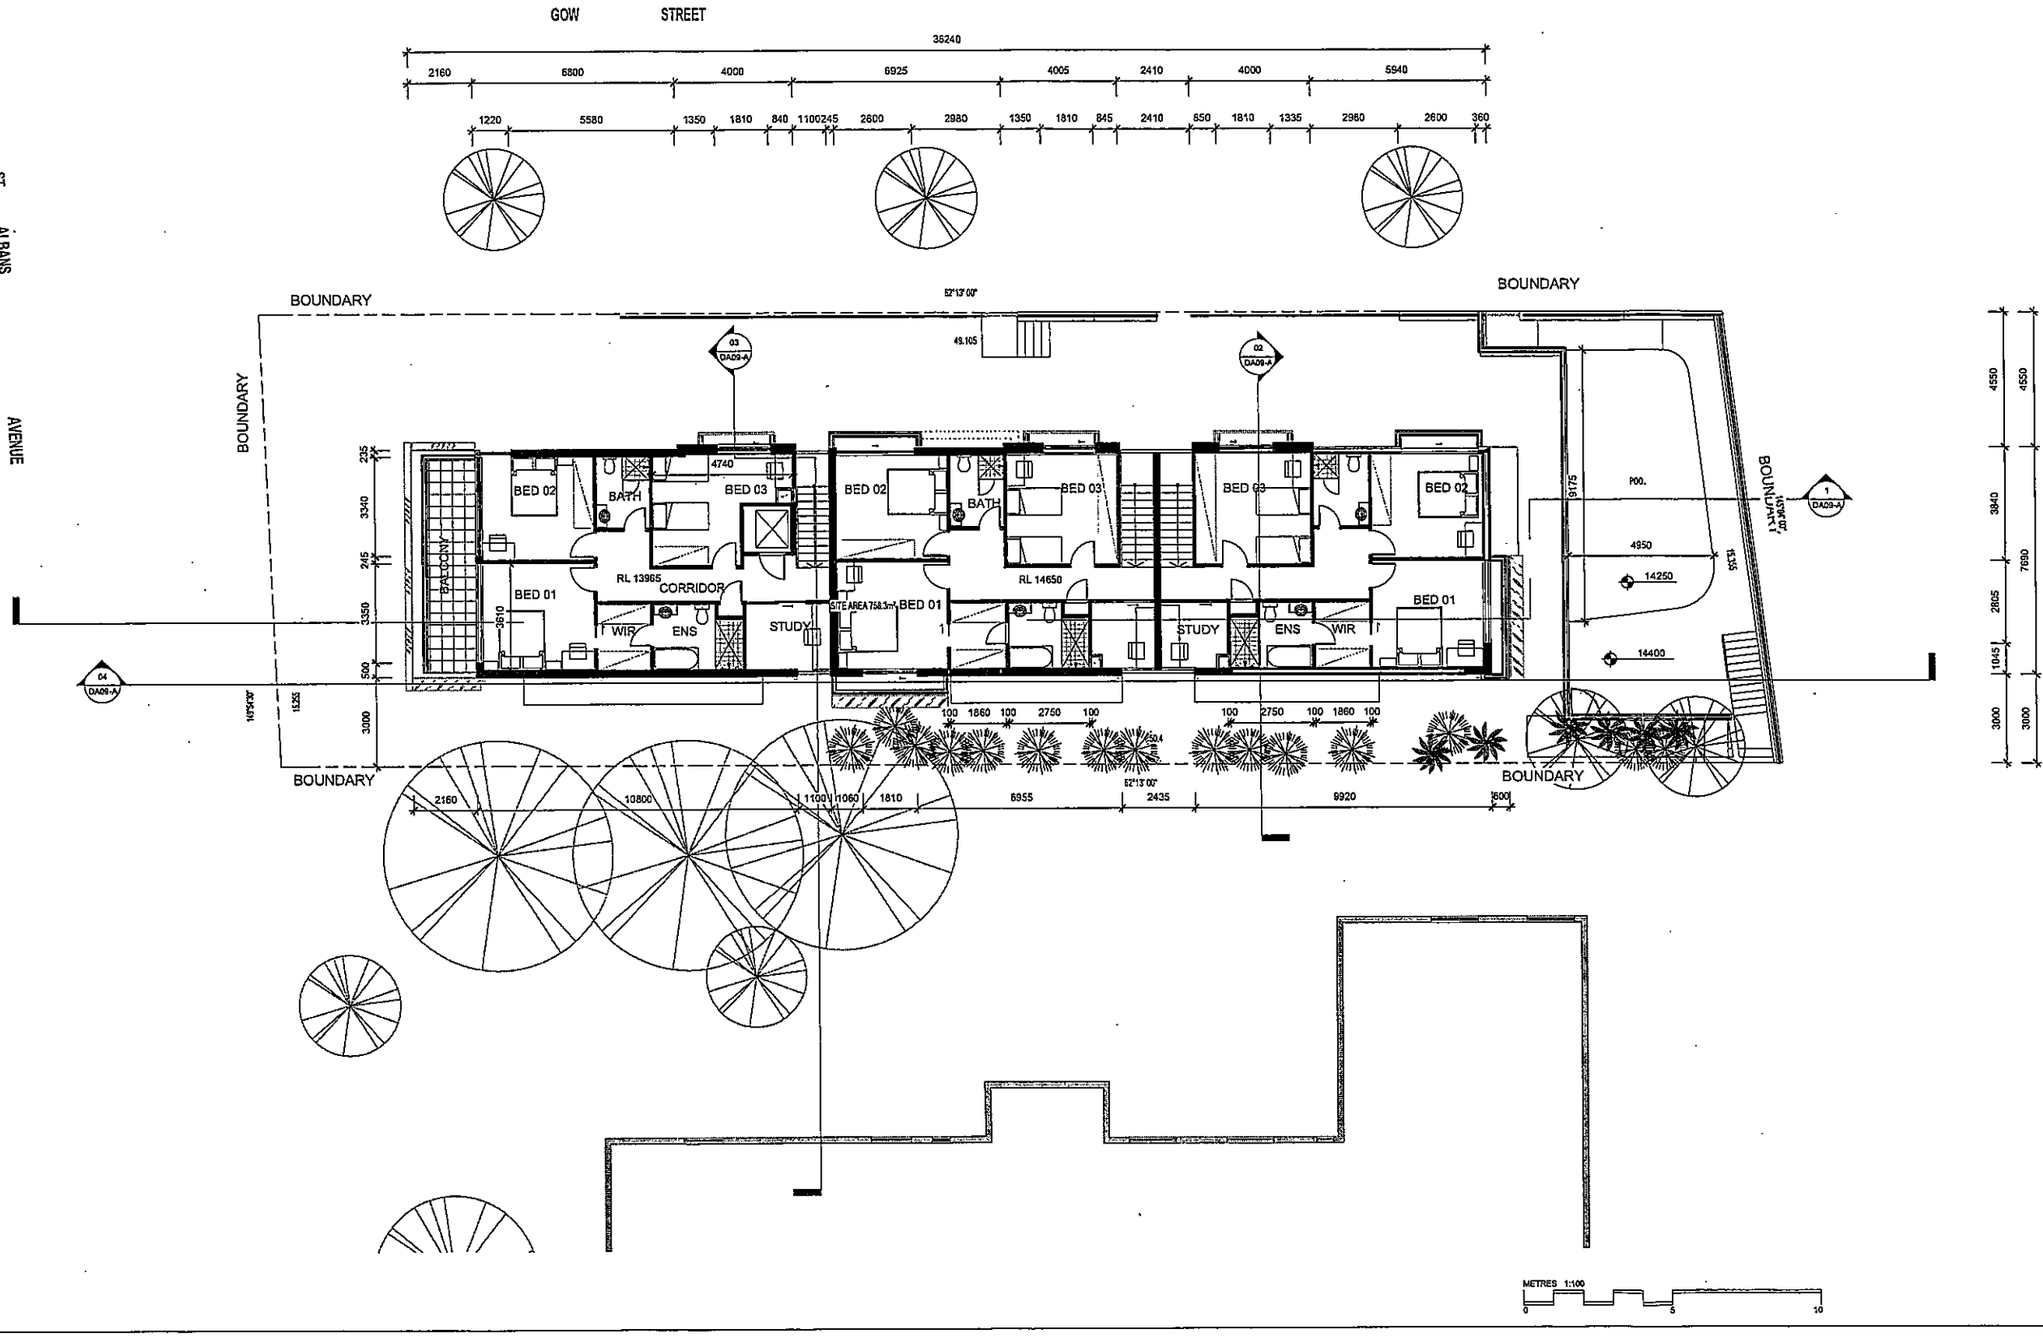

ARCHITECT

ROBERTSON+MARKS

ground floor 11-17 buckingham st
surry hills sydney australia 2010 www.marks.net.au
t 61 2 9319 4388 f 61 2 9319 7338 e mail@marks.net.au

NOMINATED
DAVID MARKS 3190 JOHN RYAN 3181 BRIAN MANN 6925 ANDREW SCARVELIS

CLIENT

MR & MRS GIOVANNI AND NATALE RITTO

Structural Engineers

Hydraulic Engineer & Fire Services Engineers

Mechanical, Electrical & Lift Services Engineers

Landscape Architects

NOTES

Dimensions
Contractors to check all dimensions on site prior to commencing construction. Do not scale from this drawing. Use given dimensions.
Copyright ©
This document is copyright. All rights reserved.

REVISIONS

Issue	Date	Description	By
A	23.06.2010	ISSUED FOR DA	A

Issue	Date	Description	By

North Point

Job	68 ST. ALBANS STREET ABBOTSFORD
Description	Residential
Address	68 ST. Albans Street, Abbotsford
Lot	11

Building Name : 68 ST ALBANS STREET
Drawing Title : FIRST FLOOR PLAN

Scale : 1:100
Date :
Job Number : 10070
Drawn : AT

WFT Drawing Number

DA06-A

Authorised by : Approver